I	STATE PROJECT	PARISH	SHEET NO.
10-3(29)154	450-08-02	WEST BATON ROUGE	108

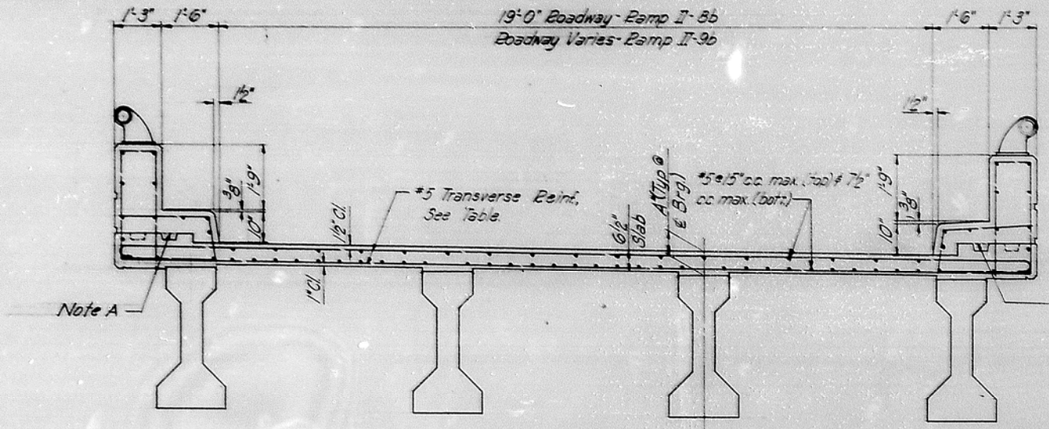

TYPICAL SECTION - RAMP II-8b & II-9b
Scale: ½"=1'-0"

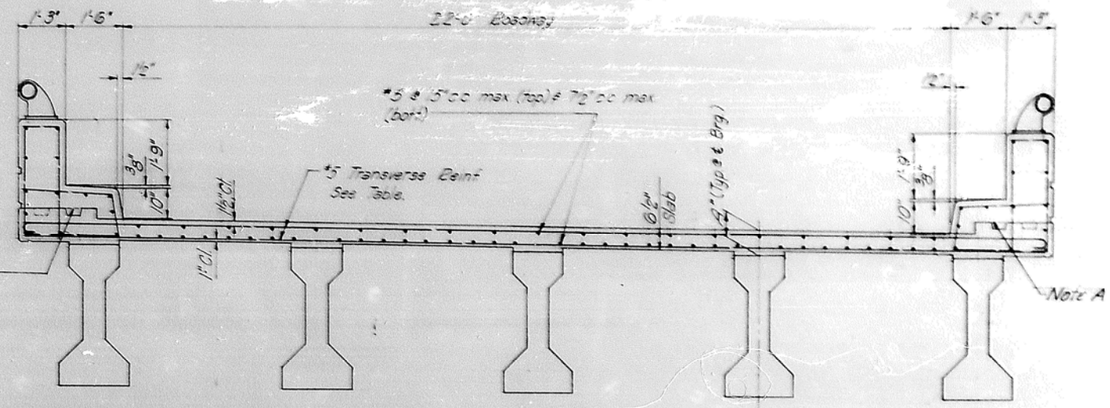

TYPICAL SECTION - RAMP II-8a
Scale ½"=1'-0"

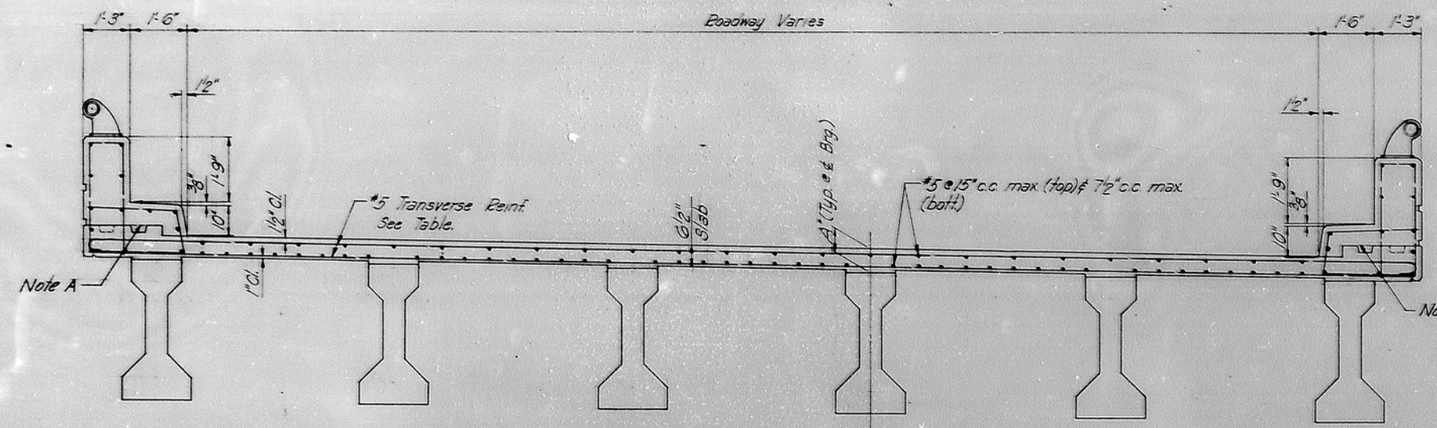

TYPICAL SECTION - RAMP II-8 & II-9
Scale: ½"=1'-0"

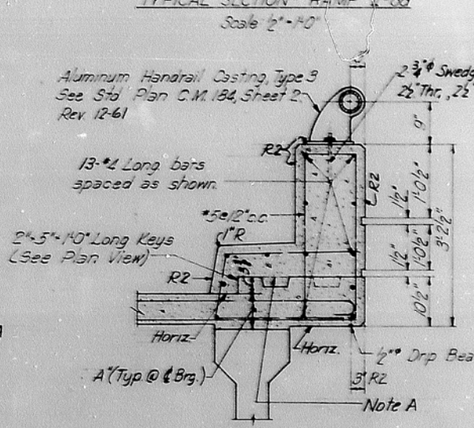

CURB & PARAPET DETAILS
Scale: ¾"=1'-0"

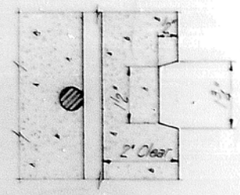

SCORE DETAIL
Scale: 6"=1'-0"

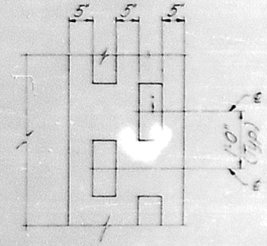

PLAN VIEW OF KEYS
Scale: ¾"=1'-0"

TRANSVERSE REINFORCEMENT	MAX. C.C. BEAM SPACING
#5 @ 6½"	6'-4"
#5 @ 6"	6'-10"
#5 @ 5½"	7'-5"

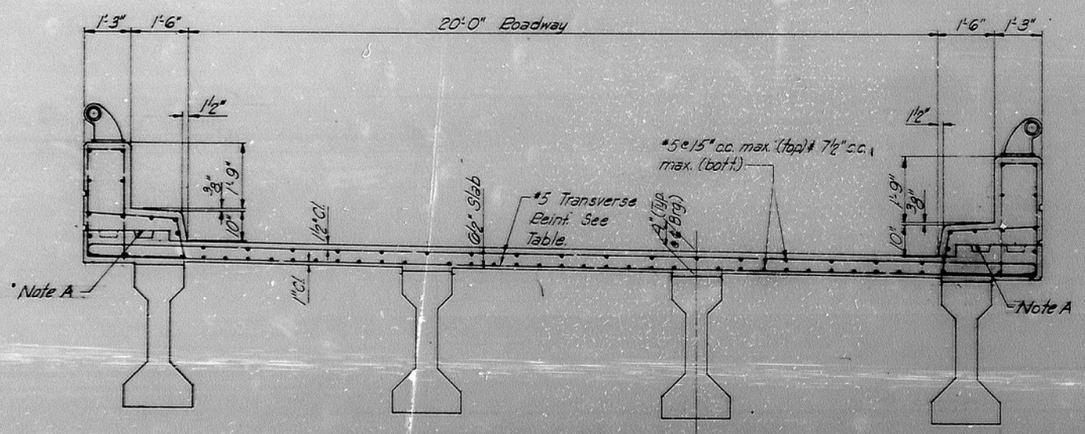

TYPICAL SECTION - RAMP II-7, II-9a, & II-10
Scale: ½"=1'-0"

Note A:
After completing pour for Rdwy. slab, a minimum of 3 days shall elapse (or concrete in Rdwy. shall reach a min. comp. strength of 1500 p.s.i.) befor beginning pour for walkways or median.

NOTES
For General Notes, see Dwg. No. 82.
For Dimension "A" see Framing Plans.
For additional details of reinforcement see Typical Plans of Deck Reinforcement, Dwg. Nos. 111 to 114.
For Precast Prestressed Concrete Notes, see Dwg. No. 102.

STATE OF LOUISIANA
DEPARTMENT OF HIGHWAYS

PRESTRESSED CONCRETE BEAMS
SECTIONS & DETAILS #2
PORT ALLEN INTERCHANGE
BATON ROUGE INTERSTATE

MODJESKI AND MASTERS
CONSULTING ENGINEERS

DATE	DESCRIPTION	BY
	REVISIONS	

DATE: 4-7-64 | SCALE: AS NOTED | DWG. NO.: 108
DRAWN BY: RHR | CHKD. BY: REK | IN CHARGE: ARR | APPROVED: REK